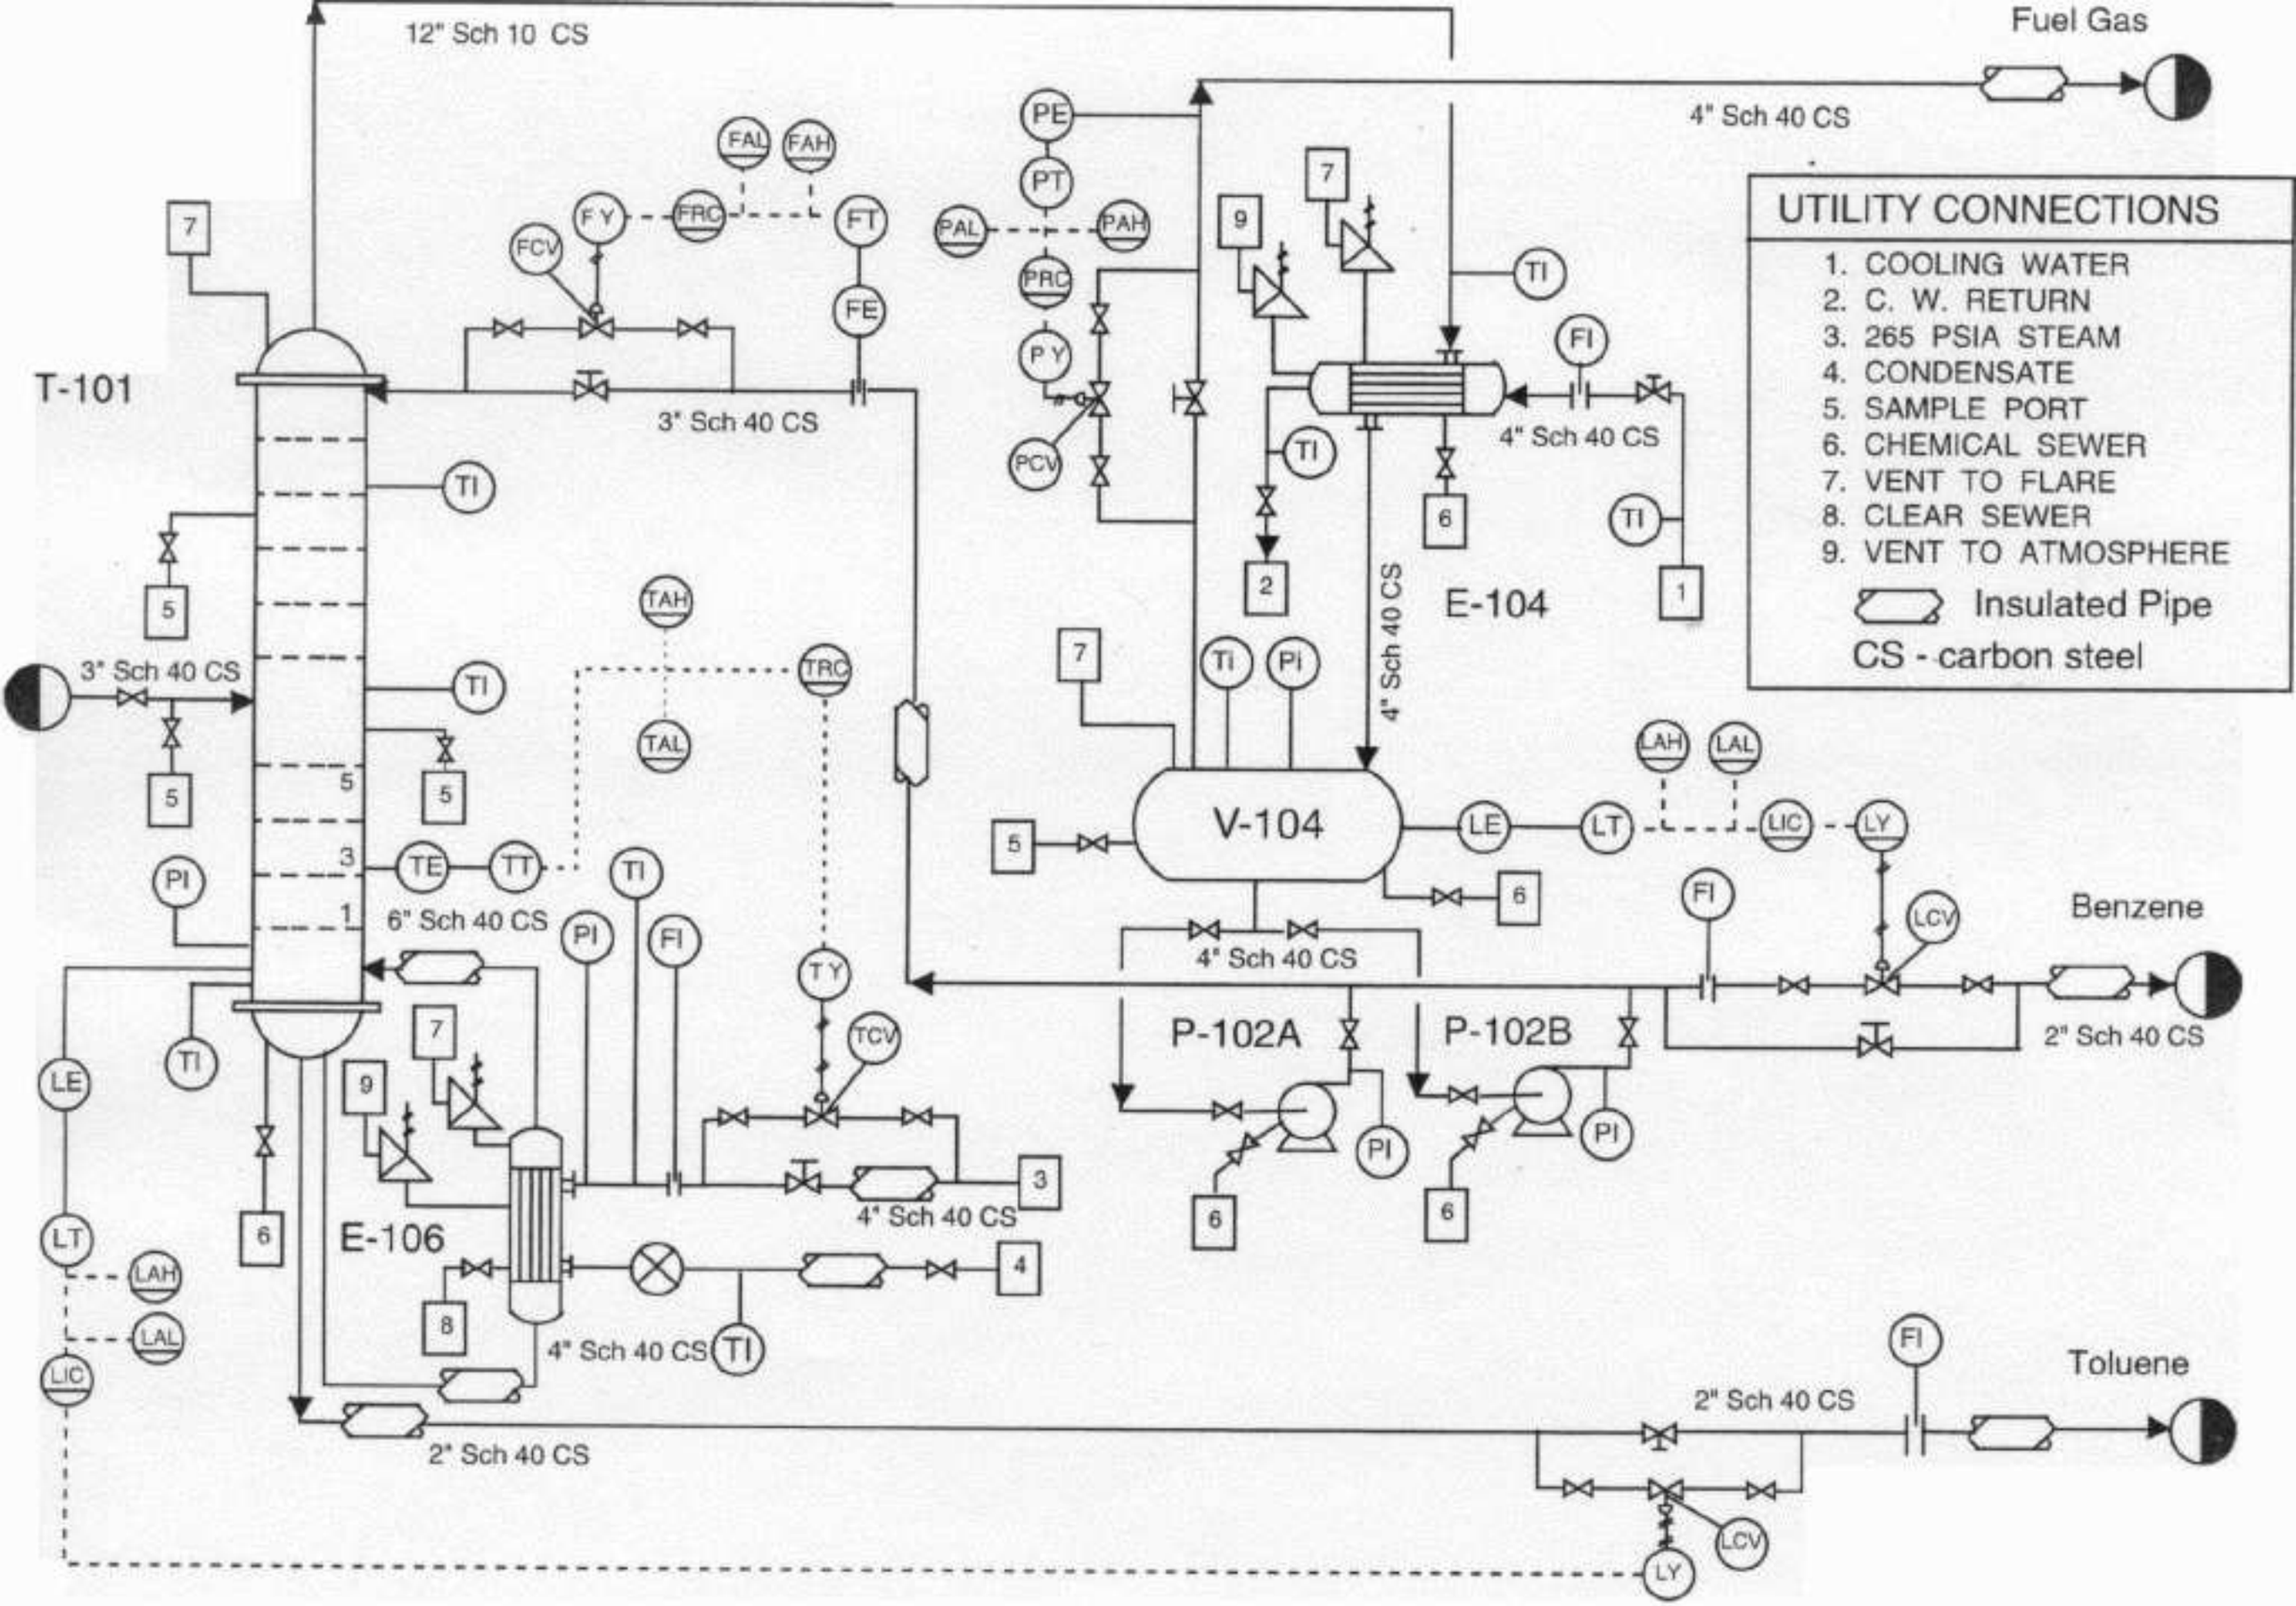
12" Sch 10 CS
Fuel Gas
4" Sch 40 CS
UTILITY CONNECTIONS
1. COOLING WATER
2. C. W. RETURN
3. 265 PSIA STEAM
4. CONDENSATE
5. SAMPLE PORT
6. CHEMICAL SEWER
7. VENT TO FLARE
8. CLEAR SEWER
9. VENT TO ATMOSPHERE
Insulated Pipe
CS - carbon steel
T-101
3" Sch 40 CS
E-104
V-104
P-102A
P-102B
E-106
6" Sch 40 CS
4" Sch 40 CS
2" Sch 40 CS
Benzene
Toluene
PE
PT
PAL
PAH
PRC
PY
PCV
FAL
FAH
FCV
FY
FRC
FT
FE
TI
FI
PI
TE
TT
TAH
TAL
TRC
TY
TCV
LE
LT
LAH
LAL
LIC
LY
LCV